




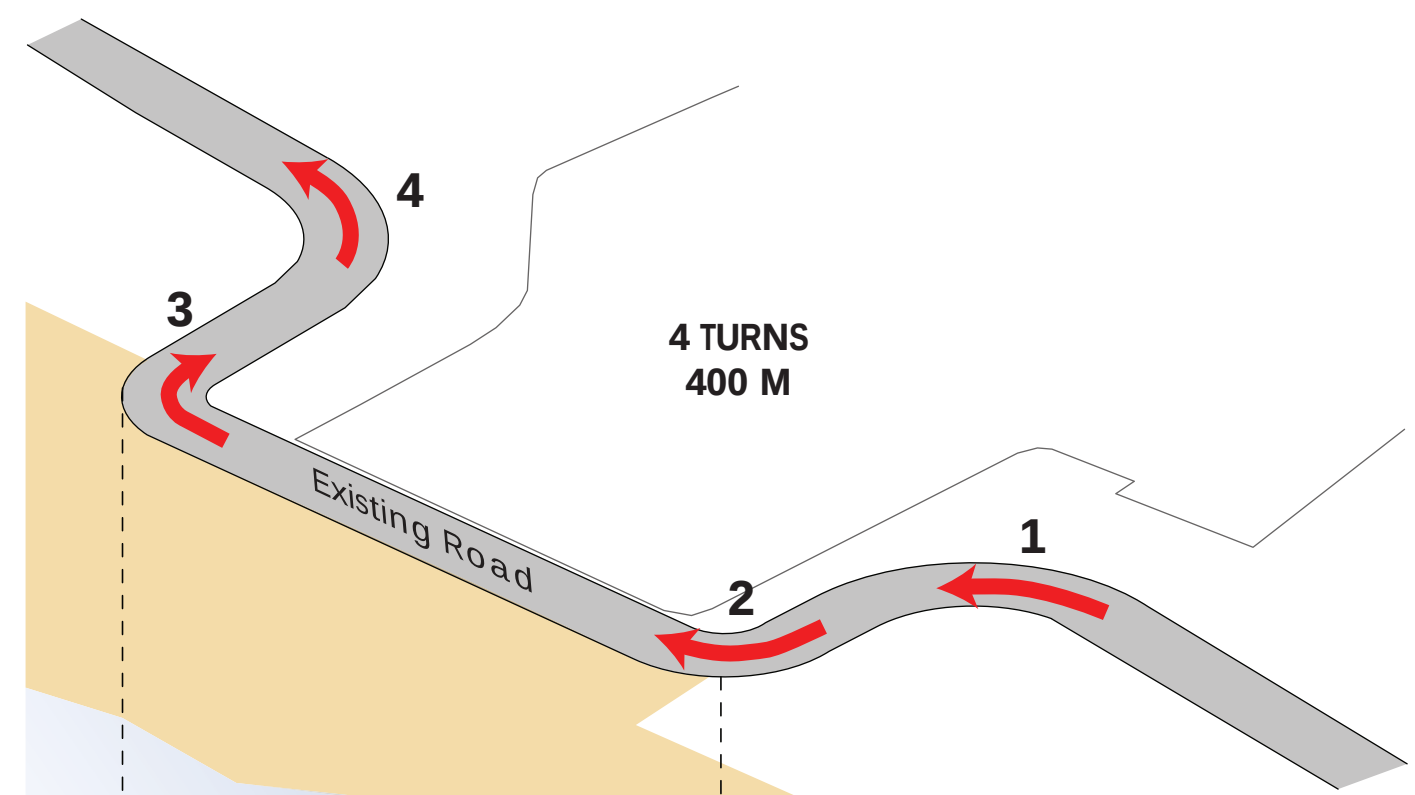

1 EXISTING ROAD | 400m and 4 turns

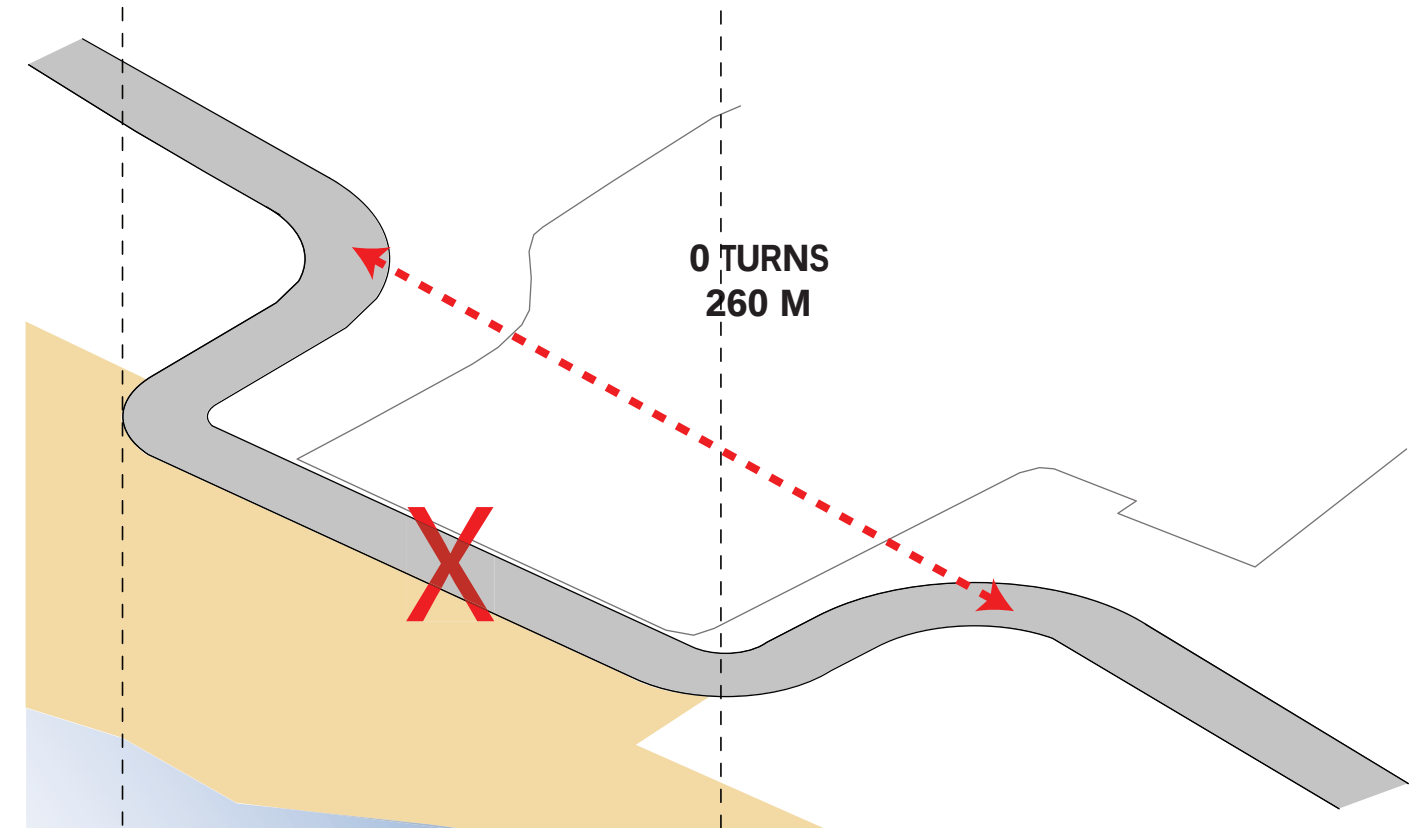

2 NEW ROAD | 260m and 0 turns

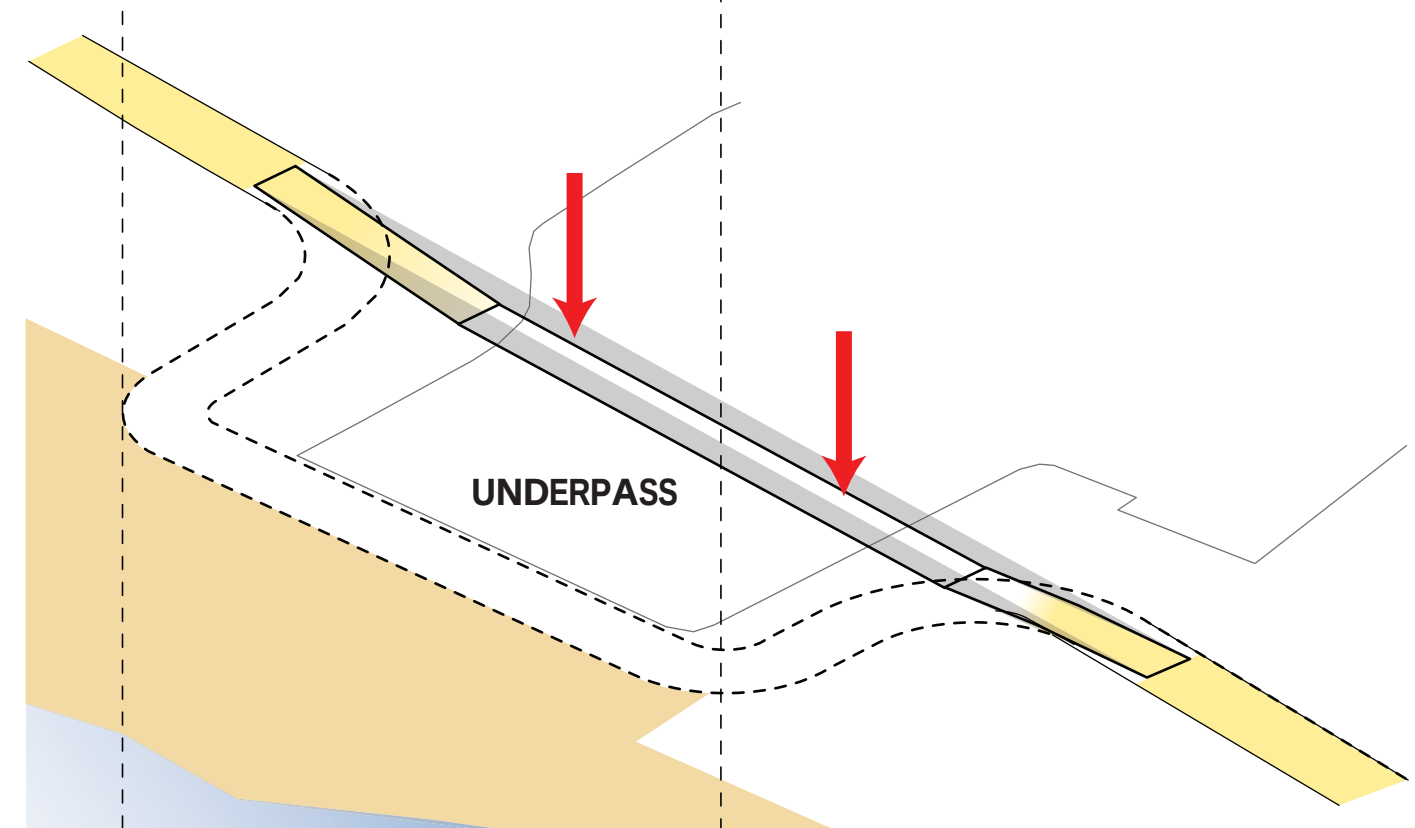

3 NEW ROAD | Underpass



4 PROPOSAL | 1.5 Acres of Public Space



PLAN




EXISTING



PROPOSED



KEY PLAN

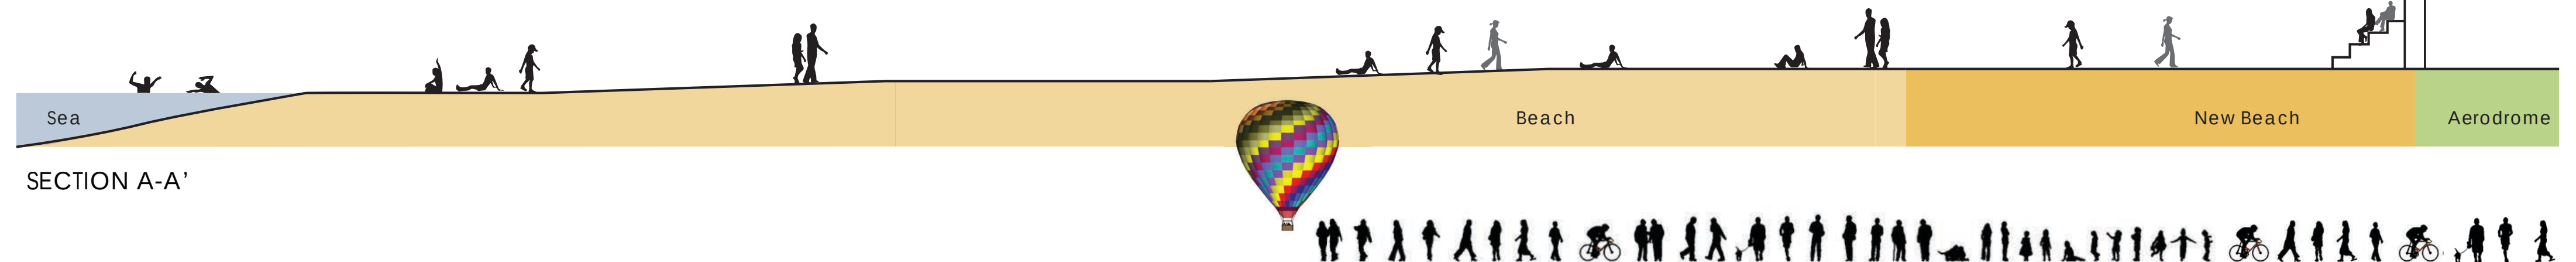

SECTION A-A'